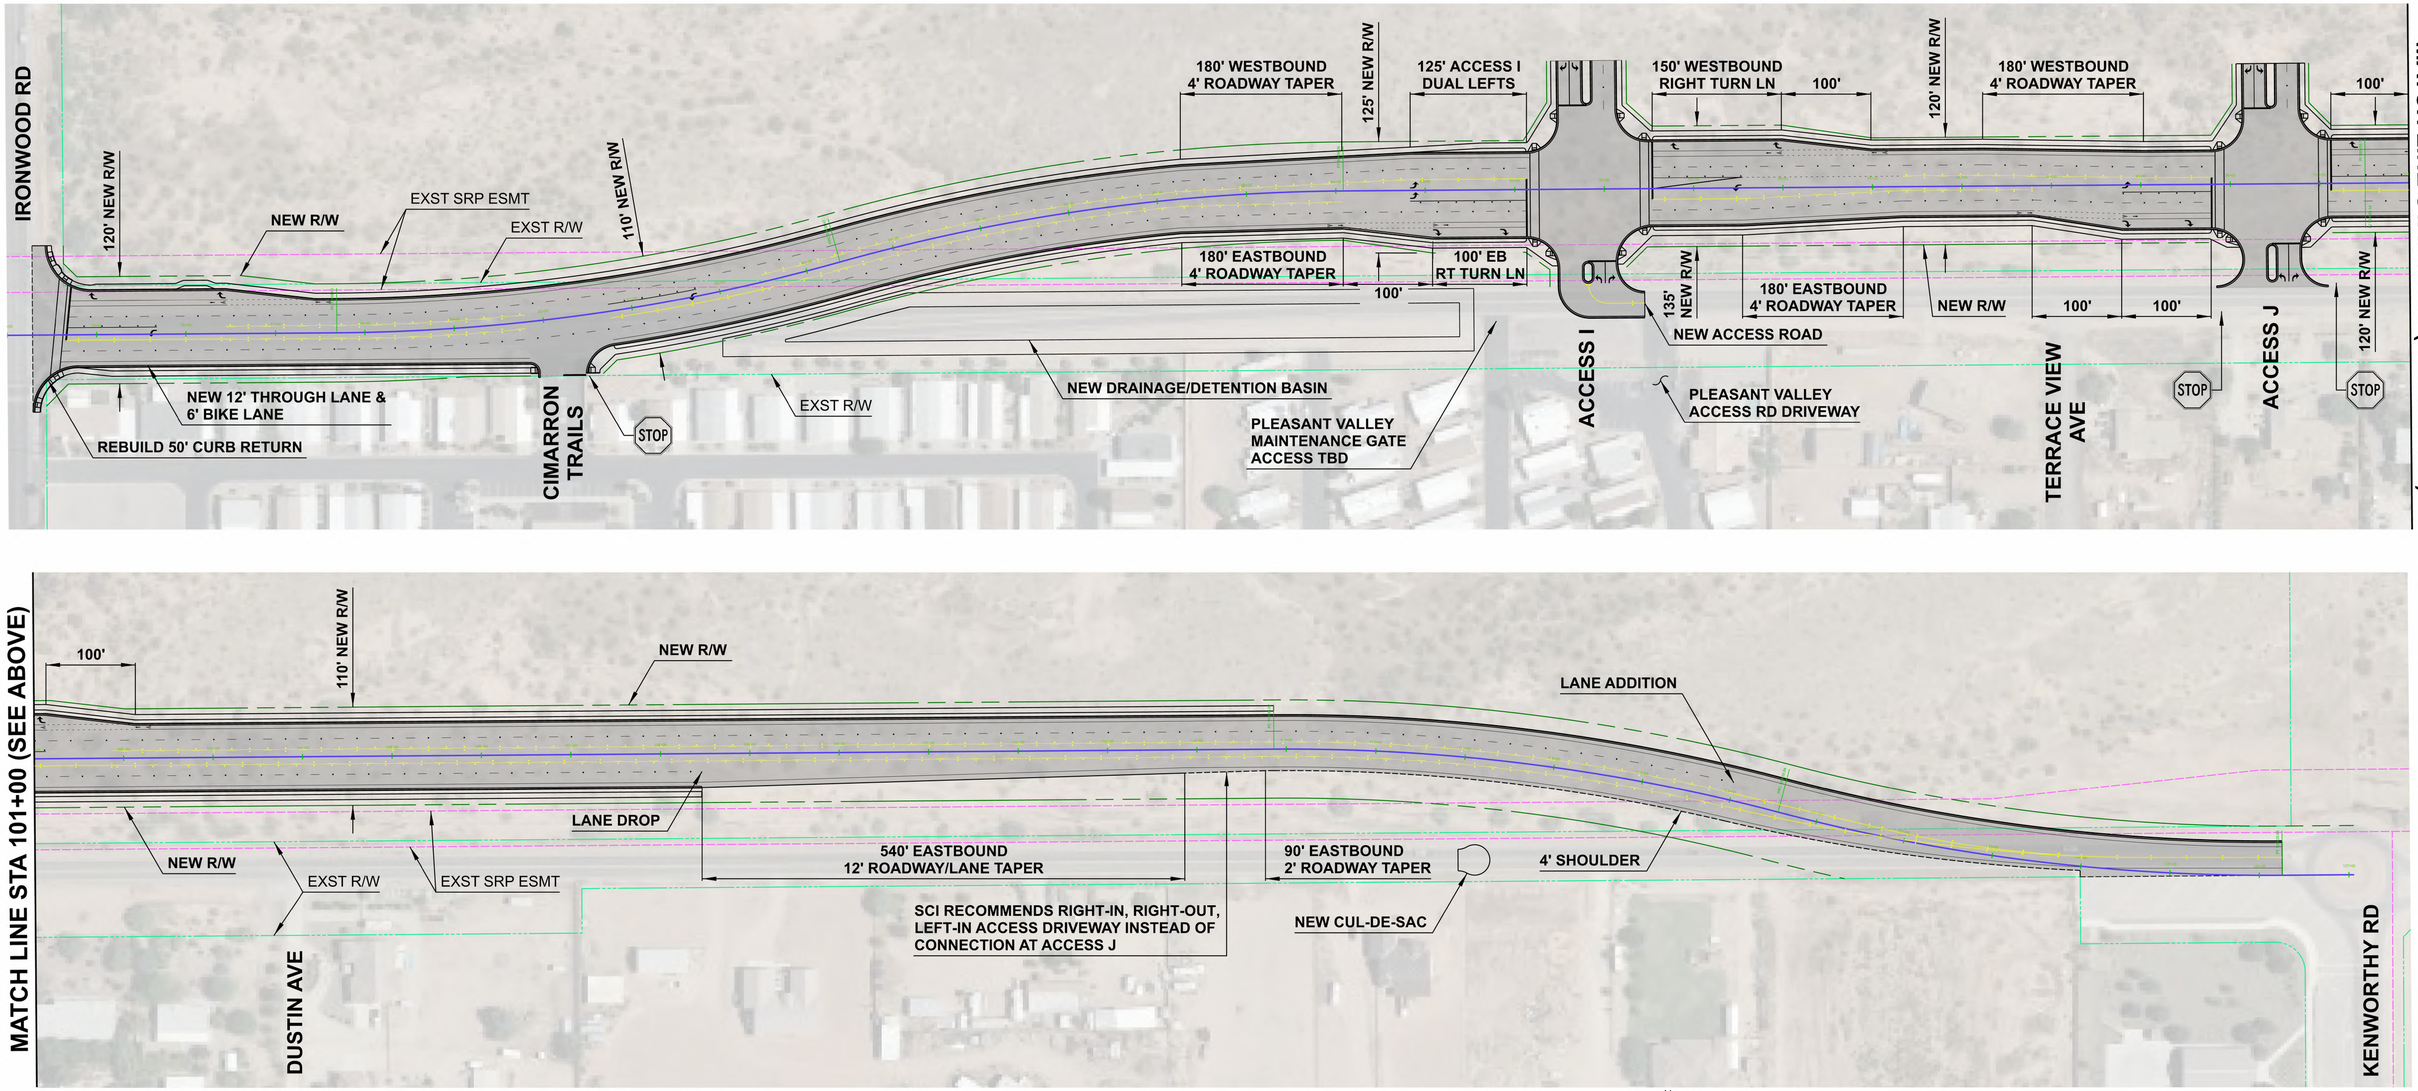


Stanley Consultants INC.

SCALE:
1" = 40'

N

TOWN OF QUEEN CREEK - CIP PROJECT NO. A2025
GERMANN ROAD IMPROVEMENTS - ALTERNATIVE 3A EXHIBIT
JANUARY 16, 2024