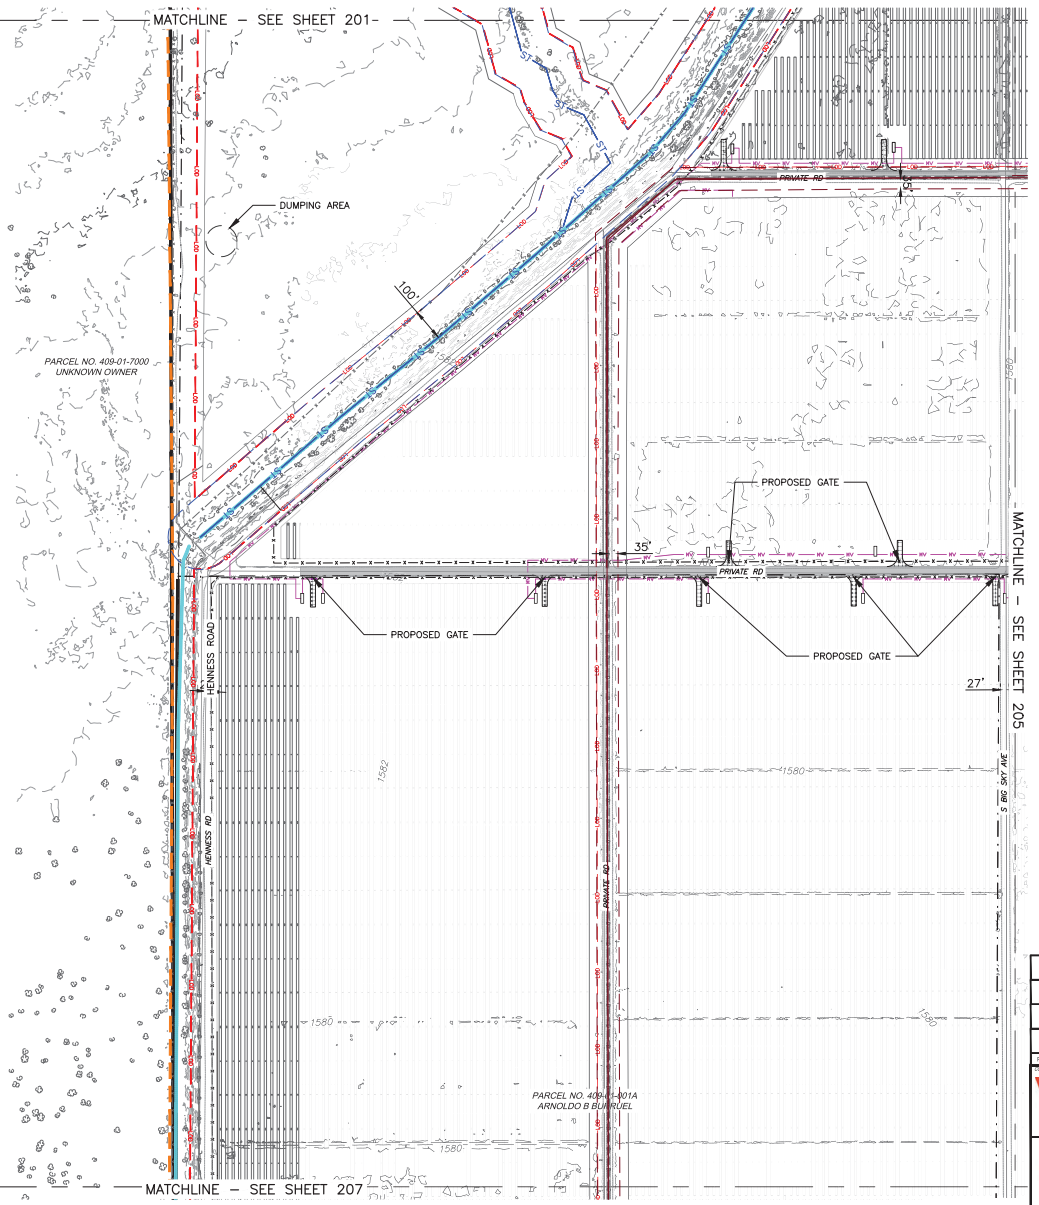


N

LEGEND:

- EXISTING GUARD RAIL
- EXISTING FENCE
- EXISTING CONTOURS
- EXISTING PIPE
- PUBLIC EASEMENT
- EXISTING EDGE OF GRAVEL/ASPHALT/DIRT
- EXISTING CONCRETE DRAIN
- EXISTING OVERHEAD WIRE
- EXISTING TREES/VEGETATION
- ADJACENT PARCEL
- PARTICIPATING PARCEL
- DRAINAGE WATER
- PROPOSED PLANNED AREA DEVELOPMENT BOUNDARY
- SPECIAL WILDLIFE HABITAT
- CONSERVATION AREA
- HISTORICAL ORCHARD (50' SETBACK)
- DELINEATED DITCH (35' SETBACK)
- BUFFER
- FLOOD ZONE
- DELINEATED WETLAND (50' SETBACK)
- DELINEATED STREAM (100' SETBACK)
- EXISTING UTILITY POLE WITH WIRES (48' SETBACK)
- EXISTING TRANSFORMER POLE
- EXISTING WELL (100' SETBACK)
- EXISTING BUILDING/STRUCTURE (200' SETBACK)
- EXISTING CONCRETE IRRIGATION DITCH
- PROPOSED PV MODULES
- PROPOSED MV CABLE
- PROPOSED INVERTER
- PROPOSED ROAD – NEW
- PROPOSED ROAD – EXISTING
- PROPOSED FENCE
- PROPOSED STABILIZED CONSTRUCTION ENTRANCE
- PROPOSED ROAD RIGHT OF WAY
- LIMITS OF DISTURBANCE

200 0 200 400
scale feet
1" = 200'

REV.	DATE	DESCRIPTION	PREPARED	CHECKED	APPROVED

PROJECT:
PLANNED AREA DEVELOPMENT FOR SONAK SOLAR PROJECT
Pinal County, Arizona

FILE NAME:

CLASSIFICATION:	FORMAT:	SCALE:	PLOT SCALE:	SHEET:	PAGE:
	ANSI D	AS SHOWN	22"x34"	204	18

UTILIZATION SCOPE:

TITLE:
GRADING AND ESC PLAN - 4


Engineering & Construction
EGP VALIDATION
VALIDATED BY
VERIFIED BY
COLLABORATORS

EGP CODE

GROUP	FUNCTION	TYPE	ISSUER	COUNTRY	TECH	PLANT	SYSTEM	PROGRESSIVE	REVISION

41953
CHRISTOPHER C. MOORE
ARIZONA
Expires 3/31/26

This document is property of Enel Green Power SpA. It is strictly forbidden to reproduce this document, in whole or in part, and to provide to others any related information without the previous written consent by Enel Green Power SpA.

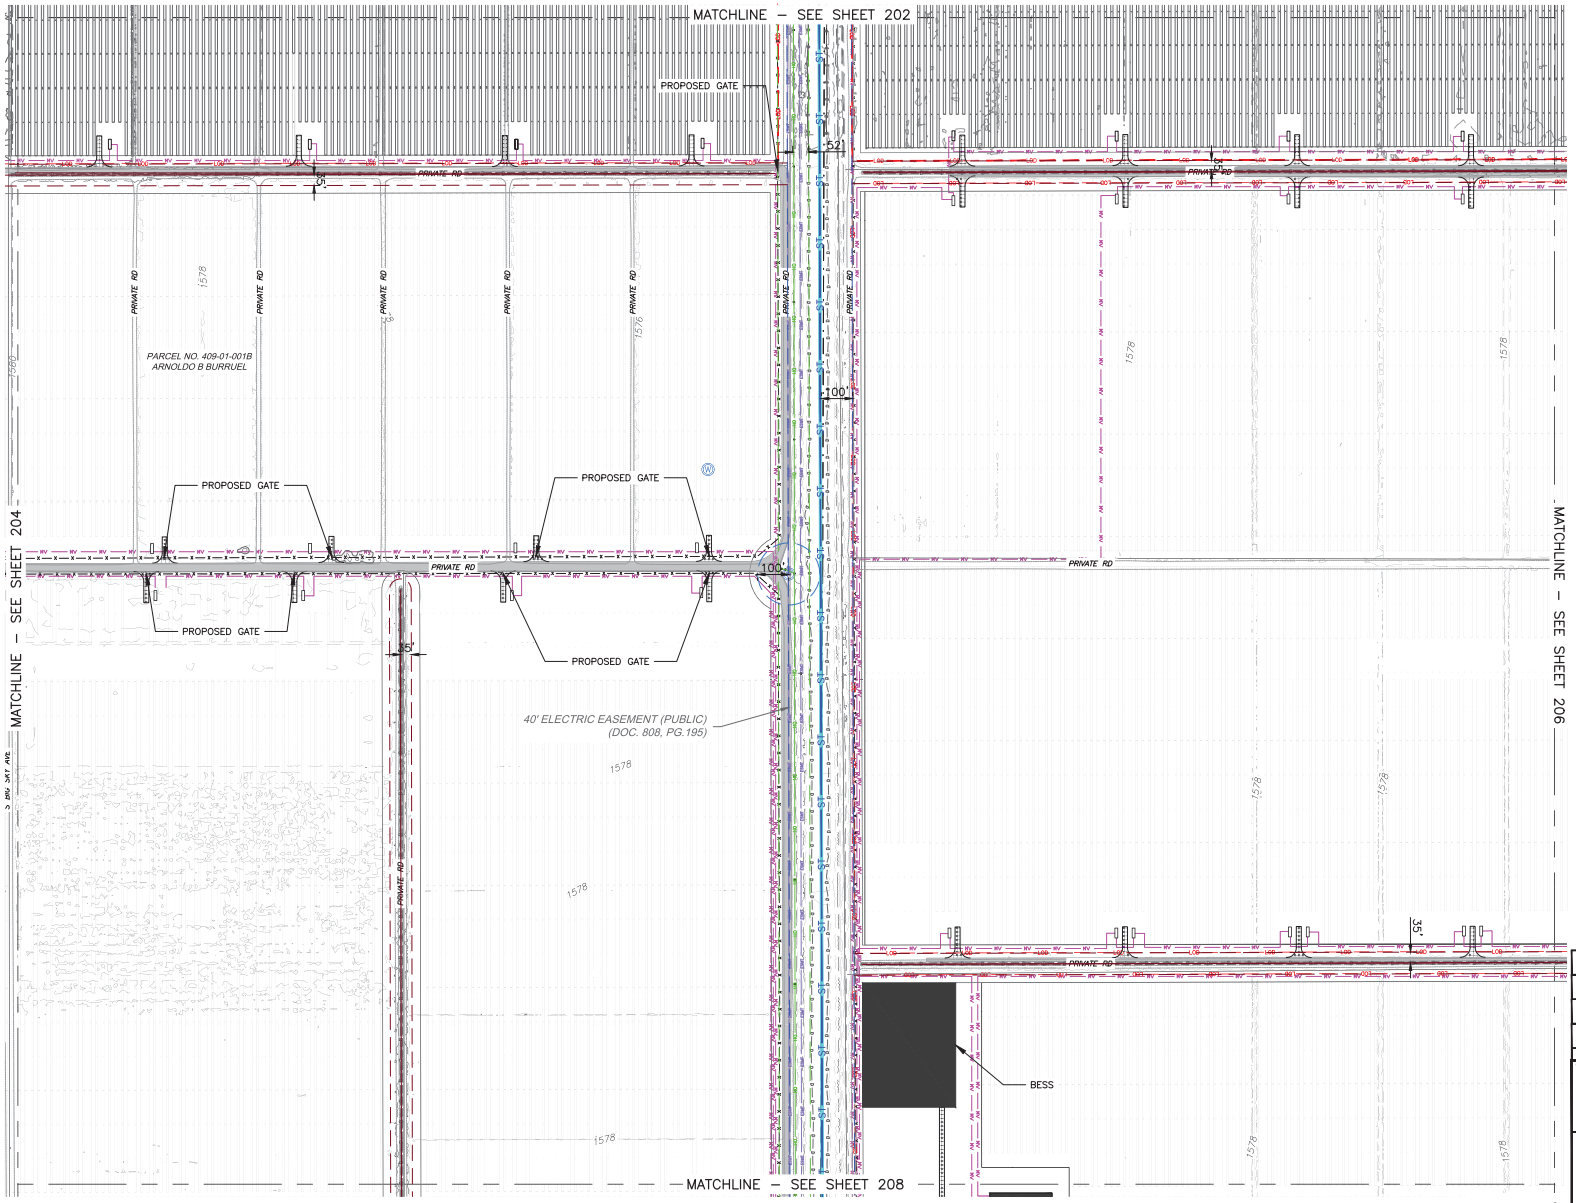

LEGEND:

- EXISTING GUARD RAIL
- EXISTING FENCE
- EXISTING CONTOURS
- EXISTING PIPE
- PUBLIC EASEMENT
- EXISTING EDGE OF GRAVEL/ASPHALT/DIRT
- EXISTING CONCRETE DRAIN
- EXISTING OVERHEAD WIRE
- EXISTING TREES/VEGETATION
- ADJACENT PARCEL
- PARTICIPATING PARCEL
- DRAINAGE WATER
- PROPOSED PLANNED AREA DEVELOPMENT BOUNDARY
- SPECIAL WILDLIFE HABITAT
- CONSERVATION AREA
- HISTORICAL ORCHARD (50' SETBACK)
- DELINEATED DITCH (35' SETBACK)
- BUFFER
- FLOOD ZONE
- DELINEATED WETLAND (50' SETBACK)
- DELINEATED STREAM (100' SETBACK)
- EXISTING UTILITY POLE WITH WIRES (48' SETBACK)
- EXISTING TRANSFORMER POLE
- EXISTING WELL (100' SETBACK)
- EXISTING BUILDING/STRUCTURE (200' SETBACK)
- EXISTING CONCRETE IRRIGATION DITCH
- PROPOSED PV MODULES
- PROPOSED MV CABLE
- PROPOSED INVERTER
- PROPOSED ROAD – NEW
- PROPOSED ROAD – EXISTING
- PROPOSED FENCE
- PROPOSED STABILIZED CONSTRUCTION ENTRANCE
- PROPOSED ROAD RIGHT OF WAY
- LIMITS OF DISTURBANCE

200 0 200 400
scale feet
1" = 200'

REV.	DATE	DESCRIPTION	PREPARED	CHECKED	APPROVED

PROJECT:
PLANNED AREA DEVELOPMENT FOR SONAK SOLAR PROJECT
Pinal County, Arizona

FILE NAME:

CLASSIFICATION:	FORMAT:	SCALE:	PLOT SCALE:	SHEET:	PAGE:
	ANSI D	AS SHOWN	22"x34"	205	19

UTILIZATION SCOPE:

TITLE:
GRADING AND ESC PLAN - 5

Engineering & Construction
EGP VALIDATION
VALIDATED BY
VERIFIED BY
COLLABORATORS

EGP CODE

GROUP	FUNCTION	TYPE	ISSUER	COUNTRY	TEC	PLANT	SYSTEM	PROGRESSIVE	REVISION

41953
CHRISTOPHER C. MOORE
ARIZONA
Expires 3/31/26

This document is property of Enel Green Power SpA. It is strictly forbidden to reproduce this document, in whole or in part, and to provide to others any related information without the previous written consent by Enel Green Power SpA.